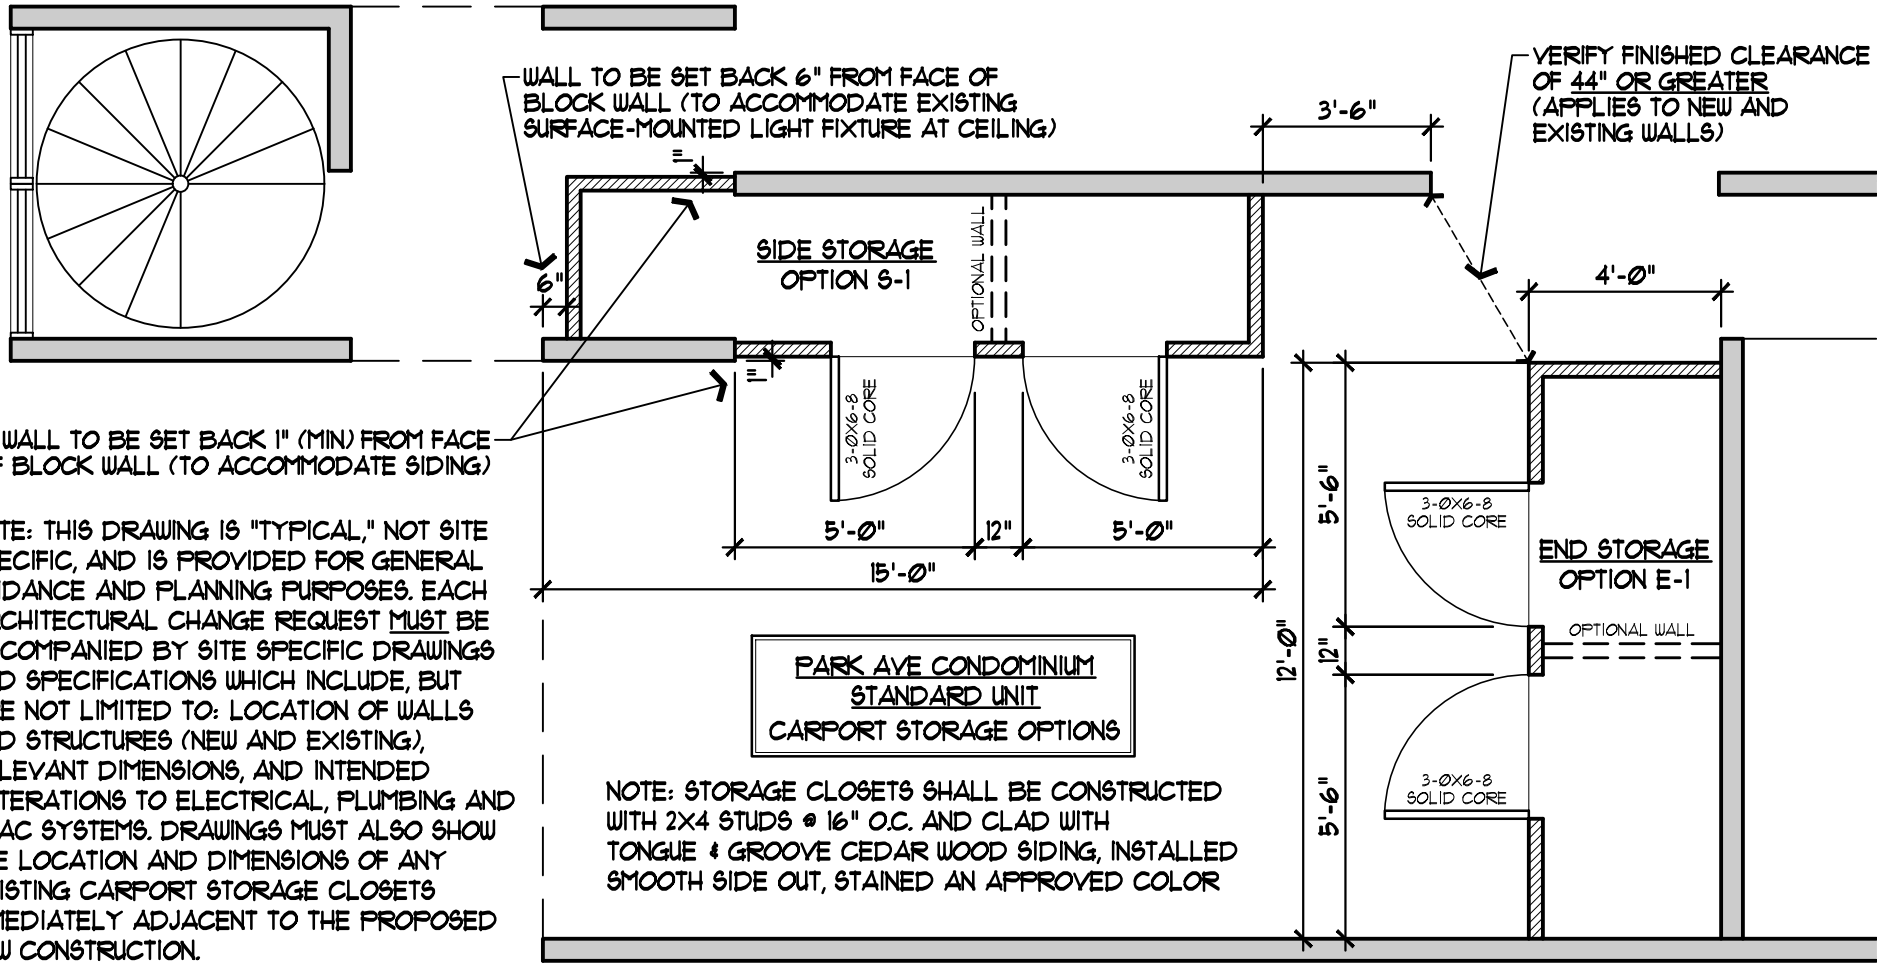


PARK AVE CONDOMINIUM
STANDARD UNIT
CARPORT STORAGE OPTIONS

NOTE: STORAGE CLOSETS SHALL BE CONSTRUCTED WITH 2X4 STUDS @ 16" O.C. AND CLAD WITH TONGUE & GROOVE CEDAR WOOD SIDING, INSTALLED SMOOTH SIDE OUT, STAINED AN APPROVED COLOR

NOTE: THIS DRAWING IS "TYPICAL," NOT SITE SPECIFIC, AND IS PROVIDED FOR GENERAL GUIDANCE AND PLANNING PURPOSES. EACH ARCHITECTURAL CHANGE REQUEST MUST BE ACCOMPANIED BY SITE SPECIFIC DRAWINGS AND SPECIFICATIONS WHICH INCLUDE, BUT ARE NOT LIMITED TO: LOCATION OF WALLS AND STRUCTURES (NEW AND EXISTING), RELEVANT DIMENSIONS, AND INTENDED ALTERATIONS TO ELECTRICAL, PLUMBING AND HVAC SYSTEMS. DRAWINGS MUST ALSO SHOW THE LOCATION AND DIMENSIONS OF ANY EXISTING CARPORT STORAGE CLOSETS IMMEDIATELY ADJACENT TO THE PROPOSED NEW CONSTRUCTION.

PLEASE NOTE THAT CONSTRUCTION OF A STORAGE UNIT MAY REQUIRE REMOVAL OF PREVIOUSLY CONSTRUCTED MODIFICATIONS.

FOLLOWING APPROVAL AND CONSTRUCTION, A WRITTEN AND SIGNED CONFIRMATION LETTER FROM OWNER MUST BE PROVIDED TO PACA INDICATING THAT THE DRAWINGS SUBMITTED WERE STRICTLY COMPLIED WITH. UNDER SECTION 9.24 OF THE 'CONDOMINIUM DECLARATION,' PACA MAY REQUIRE AN "AS-BUILT" DRAWING SHOWING IMPROVEMENTS AS ACTUALLY CONSTRUCTED.

NOTE: STORAGE CLOSETS ARE NOT PERMITTED IN CARPORTS WHICH ARE ADJACENT TO FIRST FLOOR ONE-BEDROOM UNITS.

STORAGE CLOSETS SHALL BE STAINED TO MATCH ADJOINING STRUCTURES AS CLOSE AS REASONABLY POSSIBLE, USING: SHERWIN WILLIAMS SW 3018 SALEM RED (OPAQUE/SOLID STAIN) OR SHERWIN WILLIAMS SW 3518 HAWTHORNE (SEMI-TRANSPARENT STAIN). OTHER BRANDS MAY BE SUBSTITUTED IF COLORS ARE COMPUTER MATCHED TO THE AFOREMENTIONED COLORS.

ITS RECOMMENDED THAT WATER SOFTENERS, WHEN LOCATED WITHIN UNCONDITIONED SPACES, BE INSTALLED ON A RAISED PLATFORM, AND CONDENSATE DRAINS BE PROVIDED WITH HEAT TAPE (OR OTHER SYSTEM) TO PREVENT FREEZING AND ICE BUILD-UP.


WALL TYPES:
NEW STUD WALL
EXISTING WALL

PARK AVE CONDOMINIUMS
CARPORT STORAGE OPTIONS

S-1 and E-1 OPTIONS REV. 1/10/22

DRAWING COURTESY OF MICHAEL STOKER

STOKER ARCHITECTURE, INC.
1733 SIDEWINDER DRIVE
PARK CITY, UTAH 84060
435-647-5876
www.stokerarch.com

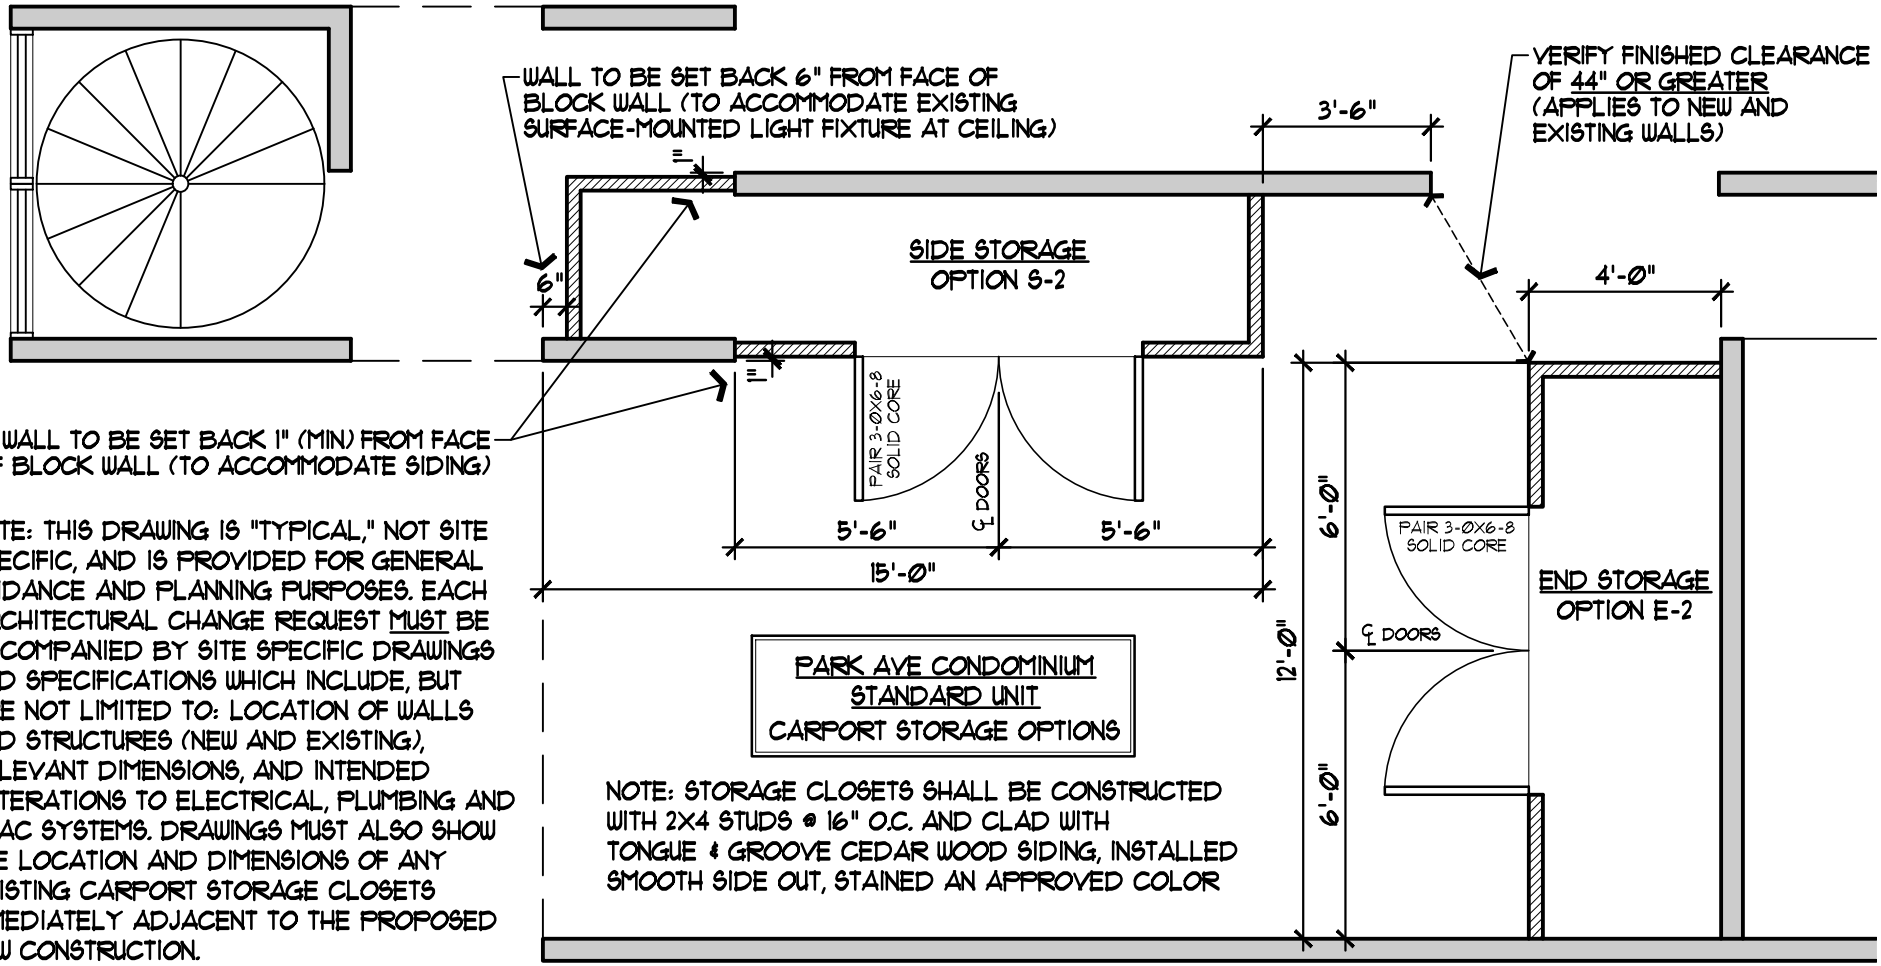

PARK AVE CONDOMINIUM
STANDARD UNIT
CARPORT STORAGE OPTIONS

NOTE: STORAGE CLOSETS SHALL BE CONSTRUCTED WITH 2X4 STUDS @ 16" O.C. AND CLAD WITH TONGUE & GROOVE CEDAR WOOD SIDING, INSTALLED SMOOTH SIDE OUT, STAINED AN APPROVED COLOR

NOTE: THIS DRAWING IS "TYPICAL," NOT SITE SPECIFIC, AND IS PROVIDED FOR GENERAL GUIDANCE AND PLANNING PURPOSES. EACH ARCHITECTURAL CHANGE REQUEST MUST BE ACCOMPANIED BY SITE SPECIFIC DRAWINGS AND SPECIFICATIONS WHICH INCLUDE, BUT ARE NOT LIMITED TO: LOCATION OF WALLS AND STRUCTURES (NEW AND EXISTING), RELEVANT DIMENSIONS, AND INTENDED ALTERATIONS TO ELECTRICAL, PLUMBING AND HVAC SYSTEMS. DRAWINGS MUST ALSO SHOW THE LOCATION AND DIMENSIONS OF ANY EXISTING CARPORT STORAGE CLOSETS IMMEDIATELY ADJACENT TO THE PROPOSED NEW CONSTRUCTION.

PLEASE NOTE THAT CONSTRUCTION OF A STORAGE UNIT MAY REQUIRE REMOVAL OF PREVIOUSLY CONSTRUCTED MODIFICATIONS.

FOLLOWING APPROVAL AND CONSTRUCTION, A WRITTEN AND SIGNED CONFIRMATION LETTER FROM OWNER MUST BE PROVIDED TO PACA INDICATING THAT THE DRAWINGS SUBMITTED WERE STRICTLY COMPLIED WITH. UNDER SECTION 9.24 OF THE 'CONDOMINIUM DECLARATION,' PACA MAY REQUIRE AN "AS-BUILT" DRAWING SHOWING IMPROVEMENTS AS ACTUALLY CONSTRUCTED.

NOTE: STORAGE CLOSETS ARE NOT PERMITTED IN CARPORTS WHICH ARE ADJACENT TO FIRST FLOOR ONE-BEDROOM UNITS.

STORAGE CLOSETS SHALL BE STAINED TO MATCH ADJOINING STRUCTURES AS CLOSE AS REASONABLY POSSIBLE, USING: SHERWIN WILLIAMS SW 3Ø18 SALEM RED (OPAQUE/SOLID STAIN) OR SHERWIN WILLIAMS SW 3518 HAWTHORNE (SEMI-TRANSPARENT STAIN). OTHER BRANDS MAY BE SUBSTITUTED IF COLORS ARE COMPUTER MATCHED TO THE AFOREMENTIONED COLORS.

ITS RECOMMENDED THAT WATER SOFTENERS, WHEN LOCATED WITHIN UNCONDITIONED SPACES, BE INSTALLED ON A RAISED PLATFORM, AND CONDENSATE DRAINS BE PROVIDED WITH HEAT TAPE (OR OTHER SYSTEM) TO PREVENT FREEZING AND ICE BUILD-UP.


WALL TYPES:
- NEW STUD WALL
- EXISTING WALL

PARK AVE CONDOMINIUMS
CARPORT STORAGE OPTIONS

S-2 and E-2 OPTIONS REV. 1/10/22

DRAWING COURTESY OF MICHAEL STOKER

STOKER ARCHITECTURE, INC.
1733 SIDEWINDER DRIVE
PARK CITY, UTAH 84060
435-647-5876
www.stokerarch.com

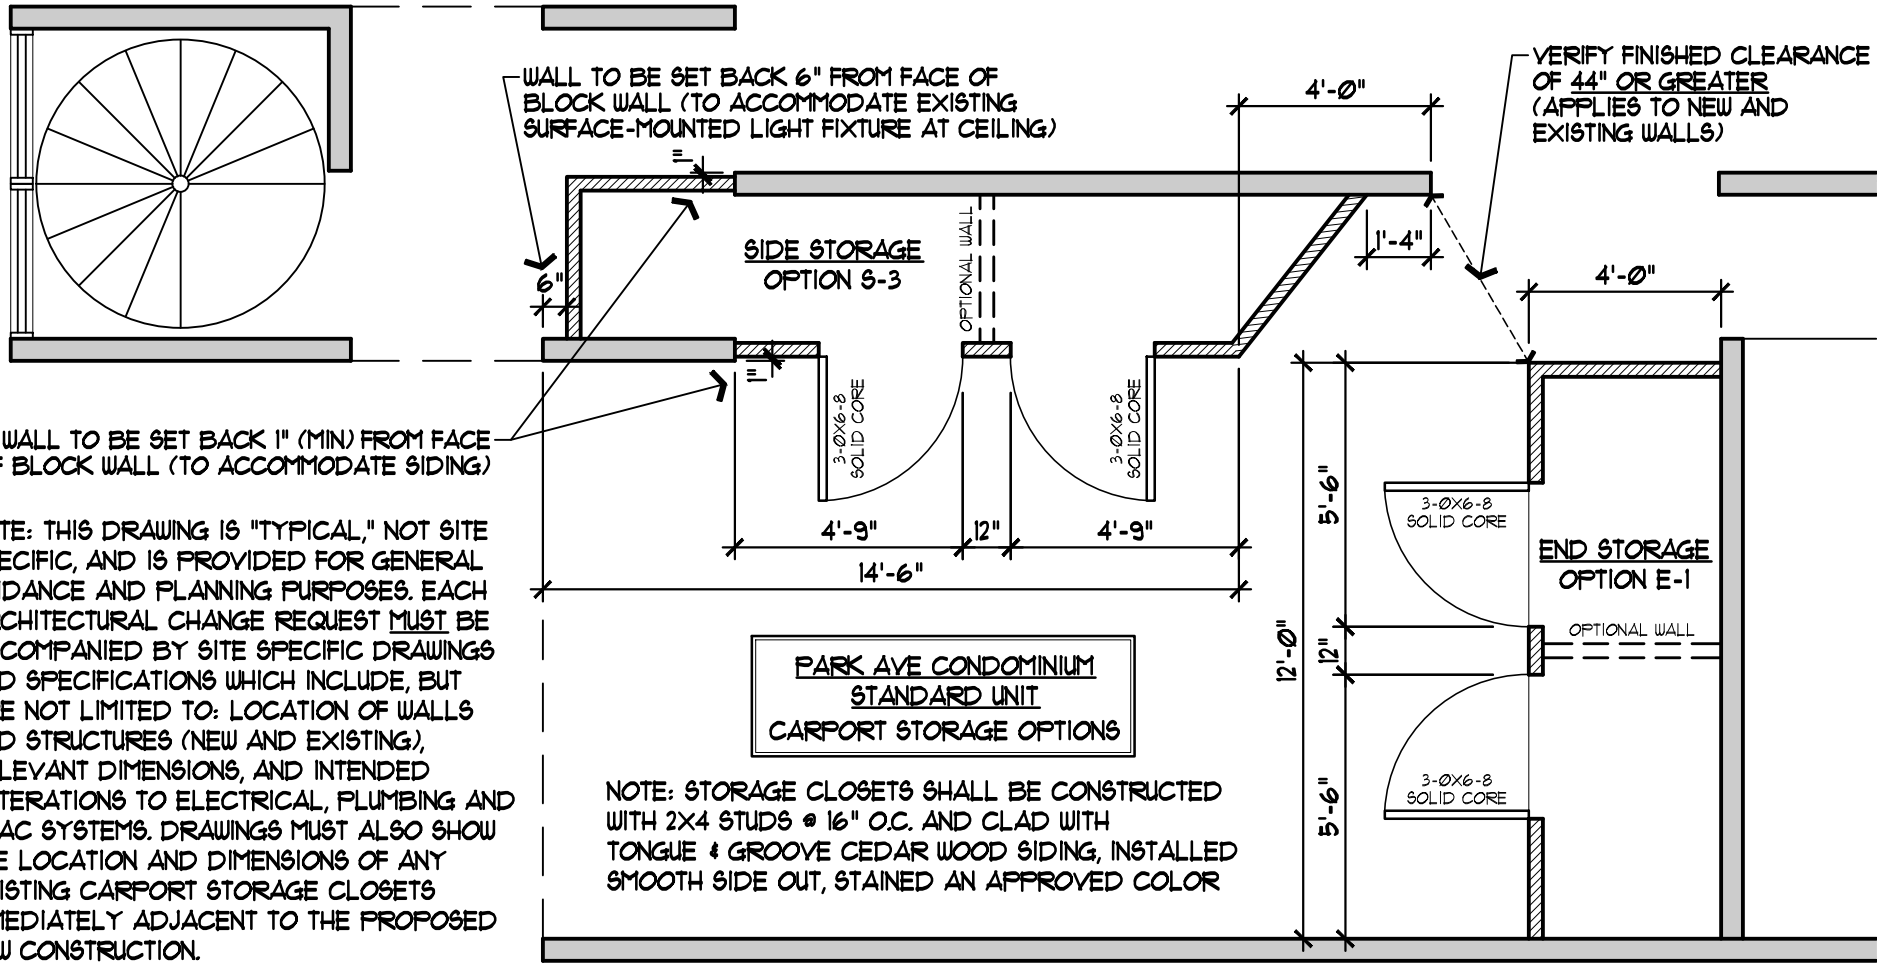

PARK AVE CONDOMINIUM
STANDARD UNIT
CARPORT STORAGE OPTIONS

NOTE: STORAGE CLOSETS SHALL BE CONSTRUCTED WITH 2X4 STUDS @ 16" O.C. AND CLAD WITH TONGUE & GROOVE CEDAR WOOD SIDING, INSTALLED SMOOTH SIDE OUT, STAINED AN APPROVED COLOR

NOTE: THIS DRAWING IS "TYPICAL," NOT SITE SPECIFIC, AND IS PROVIDED FOR GENERAL GUIDANCE AND PLANNING PURPOSES. EACH ARCHITECTURAL CHANGE REQUEST MUST BE ACCOMPANIED BY SITE SPECIFIC DRAWINGS AND SPECIFICATIONS WHICH INCLUDE, BUT ARE NOT LIMITED TO: LOCATION OF WALLS AND STRUCTURES (NEW AND EXISTING), RELEVANT DIMENSIONS, AND INTENDED ALTERATIONS TO ELECTRICAL, PLUMBING AND HVAC SYSTEMS. DRAWINGS MUST ALSO SHOW THE LOCATION AND DIMENSIONS OF ANY EXISTING CARPORT STORAGE CLOSETS IMMEDIATELY ADJACENT TO THE PROPOSED NEW CONSTRUCTION.

PLEASE NOTE THAT CONSTRUCTION OF A STORAGE UNIT MAY REQUIRE REMOVAL OF PREVIOUSLY CONSTRUCTED MODIFICATIONS.

FOLLOWING APPROVAL AND CONSTRUCTION, A WRITTEN AND SIGNED CONFIRMATION LETTER FROM OWNER MUST BE PROVIDED TO PACA INDICATING THAT THE DRAWINGS SUBMITTED WERE STRICTLY COMPLIED WITH. UNDER SECTION 9.24 OF THE 'CONDOMINIUM DECLARATION,' PACA MAY REQUIRE AN "AS-BUILT" DRAWING SHOWING IMPROVEMENTS AS ACTUALLY CONSTRUCTED.

NOTE: STORAGE CLOSETS ARE NOT PERMITTED IN CARPORTS WHICH ARE ADJACENT TO FIRST FLOOR ONE-BEDROOM UNITS.

STORAGE CLOSETS SHALL BE STAINED TO MATCH ADJOINING STRUCTURES AS CLOSE AS REASONABLY POSSIBLE, USING: SHERWIN WILLIAMS SW 3018 SALEM RED (OPAQUE/SOLID STAIN) OR SHERWIN WILLIAMS SW 3518 HAWTHORNE (SEMI-TRANSPARENT STAIN). OTHER BRANDS MAY BE SUBSTITUTED IF COLORS ARE COMPUTER MATCHED TO THE AFOREMENTIONED COLORS.

ITS RECOMMENDED THAT WATER SOFTENERS, WHEN LOCATED WITHIN UNCONDITIONED SPACES, BE INSTALLED ON A RAISED PLATFORM, AND CONDENSATE DRAINS BE PROVIDED WITH HEAT TAPE (OR OTHER SYSTEM) TO PREVENT FREEZING AND ICE BUILD-UP.


WALL TYPES:
NEW STUD WALL
EXISTING WALL

PARK AVE CONDOMINIUMS
CARPORT STORAGE OPTIONS

S-3 and E-1 OPTIONS REV. 1/10/22

DRAWING COURTESY OF MICHAEL STOKER

STOKER ARCHITECTURE, INC.
1733 SIDEWINDER DRIVE
PARK CITY, UTAH 84060
435-647-5876
www.stokerarch.com

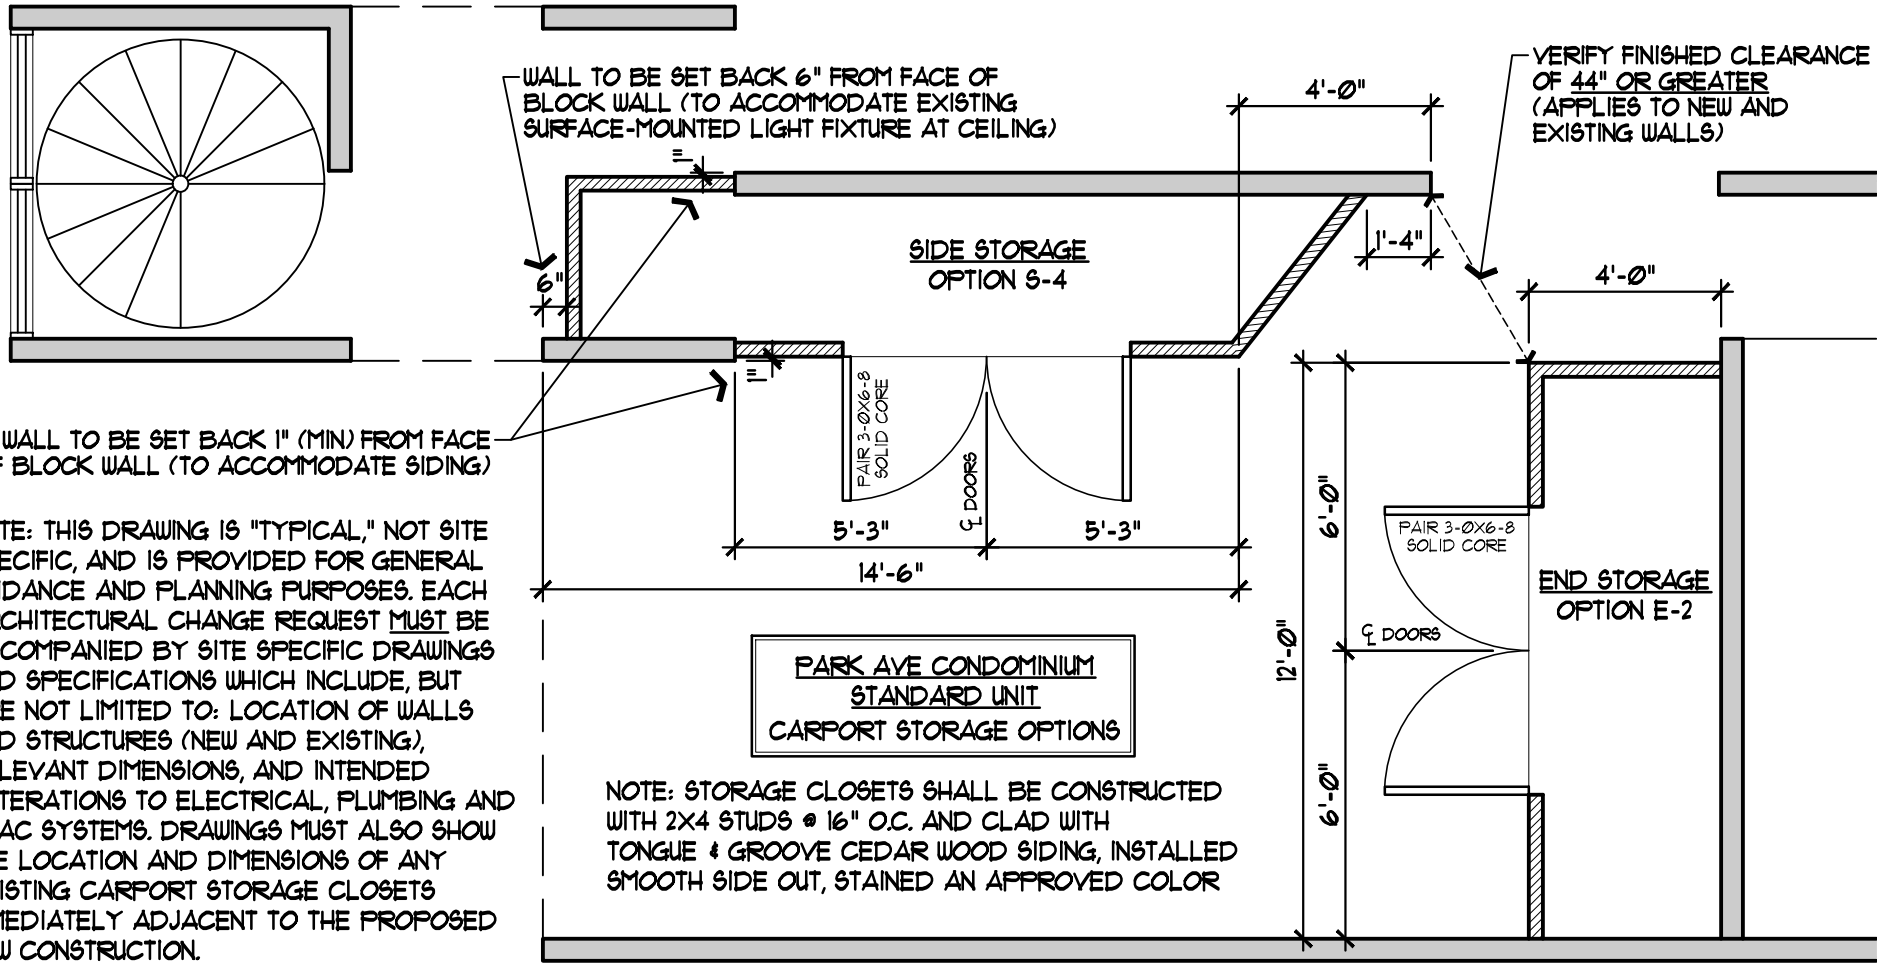

PARK AVE CONDOMINIUM
STANDARD UNIT
CARPORT STORAGE OPTIONS

NOTE: STORAGE CLOSETS SHALL BE CONSTRUCTED WITH 2X4 STUDS @ 16" O.C. AND CLAD WITH TONGUE & GROOVE CEDAR WOOD SIDING, INSTALLED SMOOTH SIDE OUT, STAINED AN APPROVED COLOR

NOTE: THIS DRAWING IS "TYPICAL," NOT SITE SPECIFIC, AND IS PROVIDED FOR GENERAL GUIDANCE AND PLANNING PURPOSES. EACH ARCHITECTURAL CHANGE REQUEST MUST BE ACCOMPANIED BY SITE SPECIFIC DRAWINGS AND SPECIFICATIONS WHICH INCLUDE, BUT ARE NOT LIMITED TO: LOCATION OF WALLS AND STRUCTURES (NEW AND EXISTING), RELEVANT DIMENSIONS, AND INTENDED ALTERATIONS TO ELECTRICAL, PLUMBING AND HVAC SYSTEMS. DRAWINGS MUST ALSO SHOW THE LOCATION AND DIMENSIONS OF ANY EXISTING CARPORT STORAGE CLOSETS IMMEDIATELY ADJACENT TO THE PROPOSED NEW CONSTRUCTION.

PLEASE NOTE THAT CONSTRUCTION OF A STORAGE UNIT MAY REQUIRE REMOVAL OF PREVIOUSLY CONSTRUCTED MODIFICATIONS.

FOLLOWING APPROVAL AND CONSTRUCTION, A WRITTEN AND SIGNED CONFIRMATION LETTER FROM OWNER MUST BE PROVIDED TO PACA INDICATING THAT THE DRAWINGS SUBMITTED WERE STRICTLY COMPLIED WITH. UNDER SECTION 9.24 OF THE 'CONDOMINIUM DECLARATION,' PACA MAY REQUIRE AN "AS-BUILT" DRAWING SHOWING IMPROVEMENTS AS ACTUALLY CONSTRUCTED.

NOTE: STORAGE CLOSETS ARE NOT PERMITTED IN CARPORTS WHICH ARE ADJACENT TO FIRST FLOOR ONE-BEDROOM UNITS.

STORAGE CLOSETS SHALL BE STAINED TO MATCH ADJOINING STRUCTURES AS CLOSE AS REASONABLY POSSIBLE, USING: SHERWIN WILLIAMS SW 3018 SALEM RED (OPAQUE/SOLID STAIN) OR SHERWIN WILLIAMS SW 3518 HAWTHORNE (SEMI-TRANSPARENT STAIN). OTHER BRANDS MAY BE SUBSTITUTED IF COLORS ARE COMPUTER MATCHED TO THE AFOREMENTIONED COLORS.

ITS RECOMMENDED THAT WATER SOFTENERS, WHEN LOCATED WITHIN UNCONDITIONED SPACES, BE INSTALLED ON A RAISED PLATFORM, AND CONDENSATE DRAINS BE PROVIDED WITH HEAT TAPE (OR OTHER SYSTEM) TO PREVENT FREEZING AND ICE BUILD-UP.

WALL TYPES:
NEW STUD WALL
EXISTING WALL


PARK AVE CONDOMINIUMS

CARPORT STORAGE OPTIONS


S-4 and E-2 OPTIONS REV. 1/10/22

DRAWING COURTESY OF MICHAEL STOKER

STOKER ARCHITECTURE, INC.
1733 SIDEWINDER DRIVE
PARK CITY, UTAH 84060
435-647-5876
www.stokerarch.com

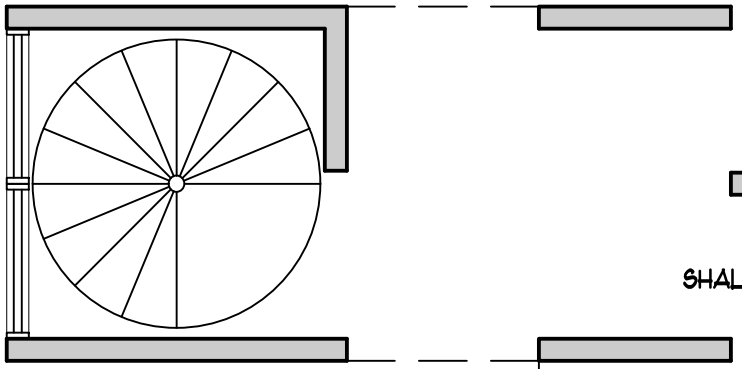

NOTE: UPSTAIRS 2-BEDROOM UNITS SHALL NOT INSTALL SIDE STORAGE CLOSETS

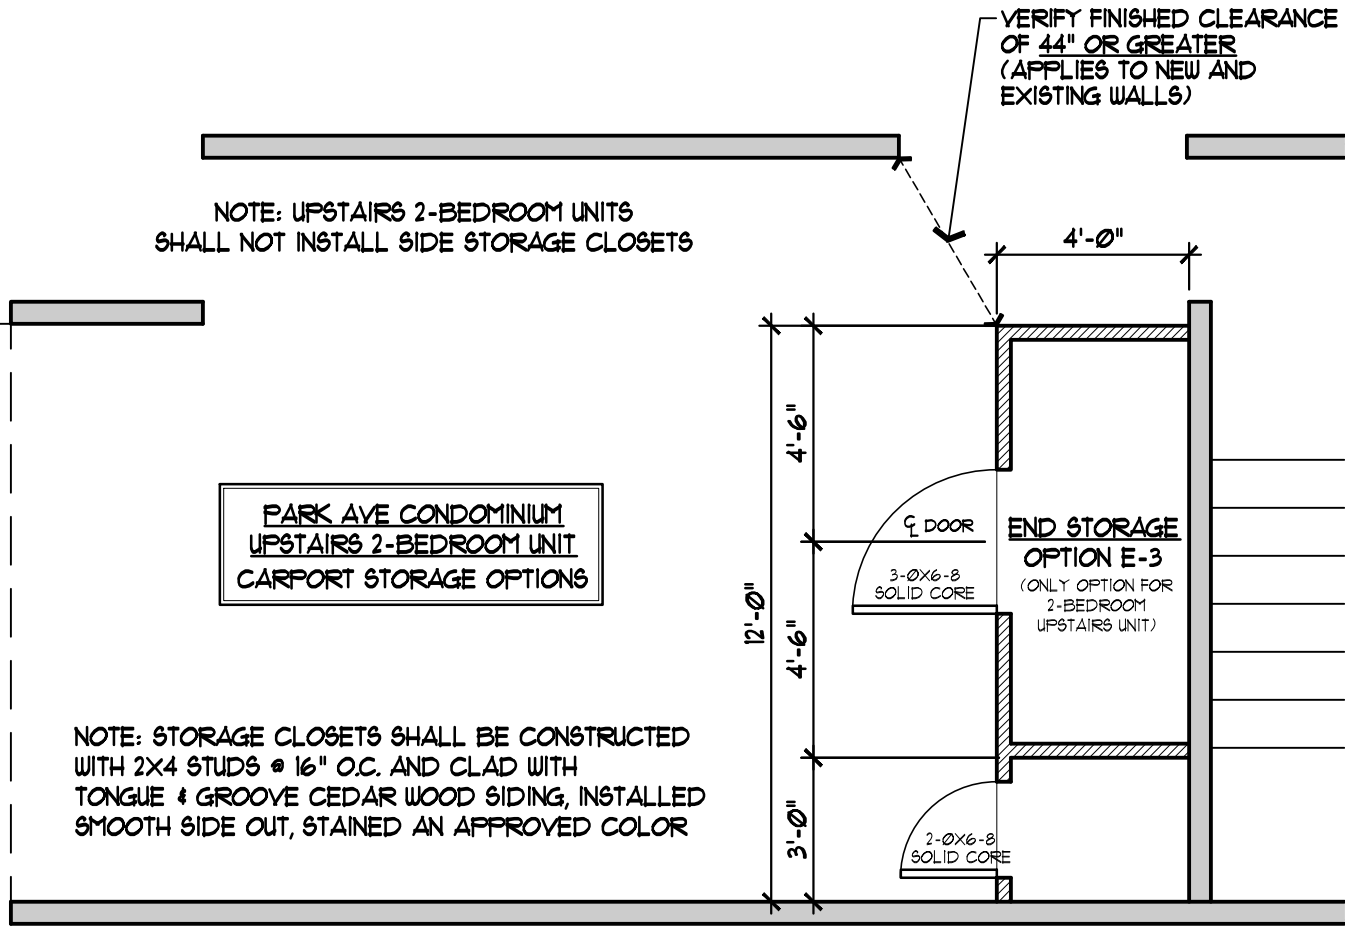

NOTE: THIS DRAWING IS "TYPICAL," NOT SITE SPECIFIC, AND IS PROVIDED FOR GENERAL GUIDANCE AND PLANNING PURPOSES. EACH ARCHITECTURAL CHANGE REQUEST MUST BE ACCOMPANIED BY SITE SPECIFIC DRAWINGS AND SPECIFICATIONS WHICH INCLUDE, BUT ARE NOT LIMITED TO: LOCATION OF WALLS AND STRUCTURES (NEW AND EXISTING), RELEVANT DIMENSIONS, AND INTENDED ALTERATIONS TO ELECTRICAL, PLUMBING AND HVAC SYSTEMS. DRAWINGS MUST ALSO SHOW THE LOCATION AND DIMENSIONS OF ANY EXISTING CARPORT STORAGE CLOSETS IMMEDIATELY ADJACENT TO THE PROPOSED NEW CONSTRUCTION.

PARK AVE CONDOMINIUM
UPSTAIRS 2-BEDROOM UNIT
CARPORT STORAGE OPTIONS

NOTE: STORAGE CLOSETS SHALL BE CONSTRUCTED WITH 2X4 STUDS @ 16" O.C. AND CLAD WITH TONGUE & GROOVE CEDAR WOOD SIDING, INSTALLED SMOOTH SIDE OUT, STAINED AN APPROVED COLOR

PLEASE NOTE THAT CONSTRUCTION OF A STORAGE UNIT MAY REQUIRE REMOVAL OF PREVIOUSLY CONSTRUCTED MODIFICATIONS.

FOLLOWING APPROVAL AND CONSTRUCTION, A WRITTEN AND SIGNED CONFIRMATION LETTER FROM OWNER MUST BE PROVIDED TO PACA INDICATING THAT THE DRAWINGS SUBMITTED WERE STRICTLY COMPLIED WITH. UNDER SECTION 9.24 OF THE 'CONDOMINIUM DECLARATION,' PACA MAY REQUIRE AN "AS-BUILT" DRAWING SHOWING IMPROVEMENTS AS ACTUALLY CONSTRUCTED.

NOTE: STORAGE CLOSETS ARE NOT PERMITTED IN CARPORTS WHICH ARE ADJACENT TO FIRST FLOOR ONE-BEDROOM UNITS.

STORAGE CLOSETS SHALL BE STAINED TO MATCH ADJOINING STRUCTURES AS CLOSE AS REASONABLY POSSIBLE, USING: SHERWIN WILLIAMS SW 3Ø18 SALEM RED (OPAQUE/SOLID STAIN) OR SHERWIN WILLIAMS SW 3518 HAWTHORNE (SEMI-TRANSPARENT STAIN). OTHER BRANDS MAY BE SUBSTITUTED IF COLORS ARE COMPUTER MATCHED TO THE AFOREMENTIONED COLORS.

ITS RECOMMENDED THAT WATER SOFTENERS, WHEN LOCATED WITHIN UNCONDITIONED SPACES, BE INSTALLED ON A RAISED PLATFORM, AND CONDENSATE DRAINS BE PROVIDED WITH HEAT TAPE (OR OTHER SYSTEM) TO PREVENT FREEZING AND ICE BUILD-UP.

WALL TYPES:
NEW STUD WALL
EXISTING WALL

PARK AVE CONDOMINIUMS

CARPORT STORAGE OPTIONS

E-3 OPTION REV. 1/10/22

DRAWING COURTESY OF MICHAEL STOKER

STOKER ARCHITECTURE, INC.

1733 SIDEWINDER DRIVE
PARK CITY, UTAH 84060
435-647-5876
www.stokerarch.com